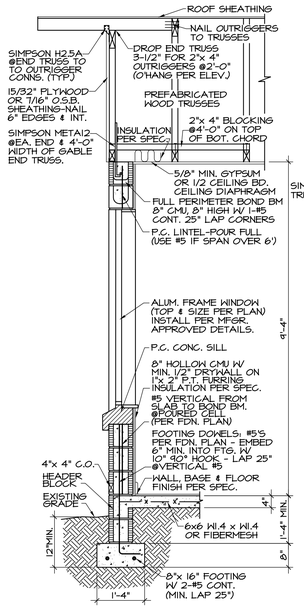

SECTION (B/2)
1/2" = 1'-0"

9'-4" Masonry Wall/Gable Truss 8"x 16" Stemwall Footing

REVISED 4/2/2016

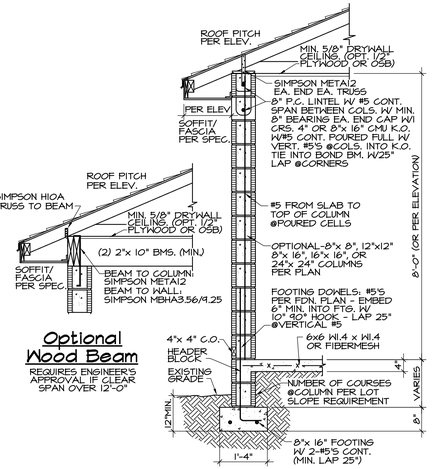

Optional Wood Beam

REQUIRES ENGINEER'S APPROVAL IF CLEAR SPAN OVER 12'-0"

SECTION (C1/2)
1/2" = 1'-0"

Masonry Column And Beam 8"x16" Stemwall Footing

REVISED 6/30/2016

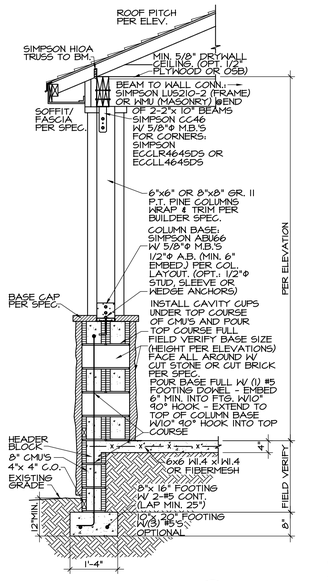

SECTION (CFIO1/2)
1/2" = 1'-0"

Wood Column W/16"x 16" CMU Base (2) 2"x 10" Beam Hip Truss Square Trim Stemwall Footing

REVISED 1/1/2018

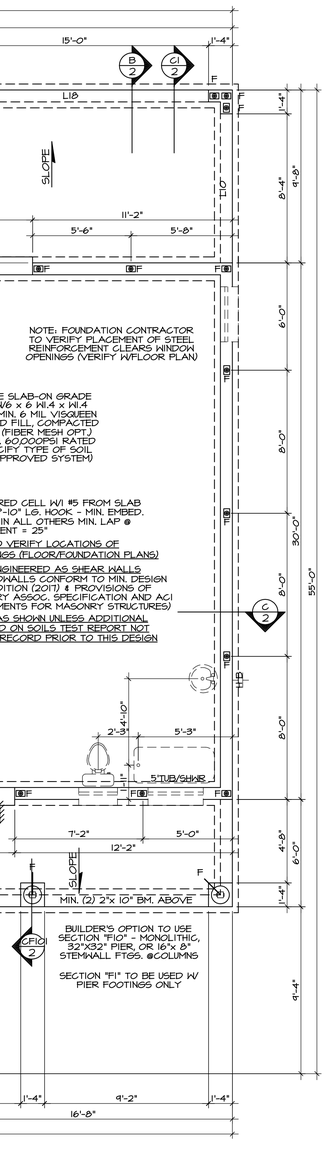

NOTES:
1. ■F = FOOTING DOWEL & POURED CELL W/ #5 FROM SLAB TO BOND BEAM. DOWELS: 90°-10" LG. HOOK - MIN. EMBED. 5" INTO 8" FOOTINGS AND 6" IN ALL OTHERS MIN. LAP @ VERTICAL WALL REINFORCEMENT = 25"
2. FOUNDATION CONTRACTOR TO VERIFY LOCATIONS OF REINFORCEMENT NEAR OPENINGS (FLOOR/FOUNDATION PLANS)
3. ALL EXTERIOR WALLS ARE ENGINEERED AS SHEAR WALLS SHEARWALLS FOR SIDE & ENDWALLS CONFORM TO MIN. DESIGN REQUIREMENTS OF FBC 6th EDITION (2017) & PROVISIONS OF THE NAT'L CONCRETE MASONRY ASSOC. SPECIFICATION AND ACI 530 (BUILDING CODE REQUIREMENTS FOR MASONRY STRUCTURES)
4. FOUNDATION PLAN IS VALID AS SHOWN UNLESS ADDITIONAL REQUIREMENTS ARE INDICATED ON SOILS TEST REPORT NOT AVAILABLE TO ENGINEER OF RECORD PRIOR TO THIS DESIGN

Foundation Plan

1/4" = 1'-0"

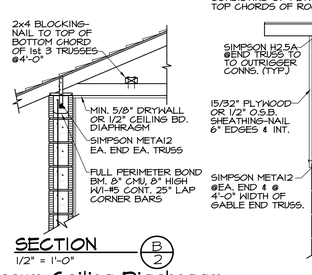

SECTION (B/2)
1/2" = 1'-0"

Gypsum Ceiling Diaphragm To Sidewall Connection

REVISED 9/14/2016

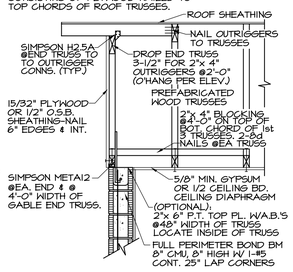

SECTION (C/2)
1/2" = 1'-0"

Gypsum Ceiling Diaphragm Direct Truss to Masonry Endwall Connection

REVISED 9/14/2016

NOTE:
SIMPSON H2.5A = 365# UPLIFT
F1 = LATERAL 150# TRANSVERSE
F2 = 150# PARALLEL W/WIND LOAD
(THIS REACTION TRANSFERS HORIZONTAL SHEAR @GABLE END INTO ROOF DIAPHRAGM CONSISTING OF PLYWOOD NAILED TO TOP CHORDS OF ROOF TRUSSES.

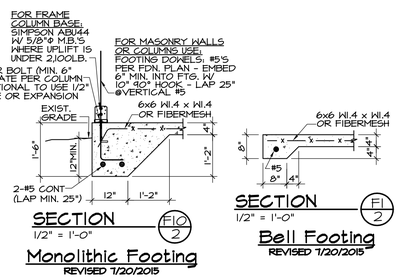

SECTION (FIO/2)
1/2" = 1'-0"

Monolithic Footing

REVISED 7/20/2015

SECTION (FI/2)
1/2" = 1'-0"

Bell Footing

REVISED 7/20/2015

(OPTIONAL FOOTINGS)

SECTION NUMBER
SECTION (A/2)
1/4" = 1'-0"
PAGE NUMBER SECTION IS TAKEN FROM OR DETAIL IS DRAWN ON

CONNECTOR SCHEDULE		
SIMPSON STRONG-TIE		
Stock Number	FL. APP #	Uplift
H2.5A	10456.12	600
H4	10456.14	360
H2.5T	11478.5	545
H6	10456.16	415
H10A	11478.4	905
META12	11473.17	1,240
META16 THRU 18	11473.17	1,450
META20 THRU 24	11473.18	1,450
HETA12 THRU 20	11473.3	1,805
ABU44	10849.6	1,800
ABU66	10849.6	2,300
CC44	10860.3	1,220
CC46	10860.3	2,330
LUS210-2	10655.107	1,710
LUS214-2	10655.108	1,710
MTS12	10456.33	1,000
LTS12	10456.29	TT5
LTS16	10456.30	TT5
MBHA3.56/4.25	10866.12	3,145
LFTA	10456.28	1,205
H15	10456.8	1,300
H16	11470.2	1,470
MST	11468.21	3,965
HST-2	10866.10	10,980
HST-3	10456.19	10,530
HST-4	10456.20	9,250
STR	10852.13	T55
LSTA30	10852.4	1,640
HUC210-2	10681.28	1,505
LST-2	11470.6	2,150
LSTI3-SDS2.5	11470.6	3,285
LSTI4-SDS3	11470.6	3,285

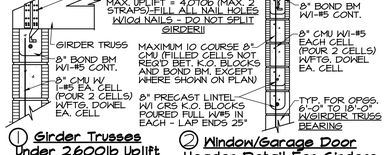

① Girder Trusses Under 2,600lb Uplift

② Window/Garage Door Header Detail For Girders

③ OPTION: FOR GIRDERS W/ 3,000LB OR LESS UPLIFT - USE SIMPSON LGT TYPE GIRDER TIEDOWNS - LOCATE PER TRUSS LAYOUT. INSTALL PER CATALOG SPECIFICATIONS FOR UPLIFT REQUIRED ON TRUSS DWGS.

④ FOR UPLIFT OVER 2,000LBS.:
A. SIMPSON: MGT (3,965lbs UPLIFT), HGT-2 (10,980lbs UPLIFT)
B. GIRDERS W/UPLIFT OVER 10,000LBS REQUIRE TRUSS ENGINEER TO SPECIFY HOLD DOWNS
INSTALL PER MFGR. SPECIFICATIONS AND DETAILS

SECTION (G/2)
1/2" = 1'-0"

Girder Truss Hold-downs Masonry

REVISED 7/15/2015

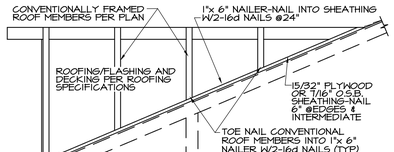

SECTION (V/2)
1/2" = 1'-0"

Valley Framing Detail Conventional Framing

REVISED 7/15/2015

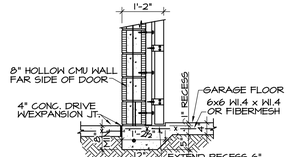

SECTION (FS3/2)
1/2" = 1'-0"

Garage Door Recess W/Monolithic Footing

REVISED 7/15/2015

ROOFING SPECIFICATIONS:
1. ROOFING COMPONENTS SHALL CONFORM TO FBC 6th ED. (2017) MATERIAL AND INSTALLATION REQUIREMENTS FOR THE BASIC WIND SPEED SHOWN IN THE DESIGN LOADS. SHINGLES SHALL MEET ALL REQUIREMENTS OF ASTM D3161 (INSTALLATION METHODS, FASTENERS AND MATERIALS) PROOF OF COMPLIANCE SHALL BE PROVIDED AT THE JOB SITE FOR ROOFING INSPECTIONS.
2. ROOFING TO BE INSTALLED ON PRE-ENGINEERED WOOD TRUSS SYSTEM @24" (UNLESS OTHERWISE SPECIFIED)
3. ROOF STRUCTURAL PANELS: MIN. 15/32" PLYWOOD OR 7/16" O.S.B. W/8d RINGSHANK NAILS @6" EDGES AND 6" INTERMEDIATE.
4. UNDERLAYMENT: APPROVED SELF-ADHERING POLYMER MODIFIED BITUMEN SHEET (ASTM D1970) OR APPROVED SELF ADHERING SYNTHETIC INSTALLED PER MFGR. SPECS.
5. METAL ROOFING SHALL COMPLY W/FBC 5th EDITION (2014) 1507.4.3 & TABLE 1507.4.3 (AS REQUIRED)
6. FLASHING, DRIP EDGE AND CRICKETS SHALL COMPLY WITH FBC 6th EDITION (2017)

DESIGN LOADS:
1. Design conforms with Florida Bldg. Code 6th Edition (2017) (Building & Residential) Design Criteria for 140MPH Wind Forces Per ASCE/SEI 7-10 Minimum Design Loads For Buildings & Other Structures.
2. Wood: No. 2 Grade Southern Pine Or Better
3. Risk Category II
4. MWFRS Chapters 26 Thru 29
5. Chap. 30: Components/Cladding (C& C)
   Part.1: Low Rise Building
   Doors & Windows +30 PSF/-35 PSF
   Garage Door +30 PSF/-35 PSF
6. Internal Pressure Coefficient: ± 0.18
7. Exposure "B"
8. Residential Catagory R3

Plans Designed and Engineered In Accordance W/FBC-R, FBC2017/6th Ed.
140MPH Basic Wind Speed
INTERPOLATED FROM FBC WIND ZONE MAP
Spencer N. Robinson, P.E.
FL. 81250

MINIMUM STEMWALL HT. = 1'-4" AS SHOWN ON WALL SECTIONS. IF STEMWALL EXCEEDS 6'-0" IN HT., THE ENGINEER OF RECORD MUST REVIEW THE FOUNDATION PLAN TO DETERMINE IF MORE POURED CELLS ARE REQUIRED. IF STEMWALL EXCEEDS 5 COURSES - ALL CELLS INDICATED ON FOUNDATION PLAN MUST BE POURED FULL PRIOR TO BACKFILLING OF FOUNDATION.

REVISIONS	BY

Note: Lines of Sight is responsible for approval of plans & permit for construction. Any changes to plans must be approved by Lines of Sight prior to construction.

ARCHITECTURAL HOME DESIGN
COMPUTER AIDED DRAFTING
OVER 20 YEARS OF SERVICE
AWARD WINNING DESIGNS
PROFESSIONAL QUALITY
Dynagraphics
DESIGN DRAFTING
PHONE: 863-859-8607
EMAIL: Dynagraphics@tampabay.rr.com
OFFICE:
421 SHADOW DR. SUITE 3
LAKELAND, FL 33804

Design #1 Custom For:
Crossroad Construction Co.
Sandpiper, Lakeland Fl.
Foundation Plan

NOTE: PAPER SIZES ARE APPROXIMATE** Dimensions are from inside masonry and framing, rounded up to the nearest inch (Masonry walls = 8", Frame walls = 4" nominal framing, drywall, insulation and sheathing) if dimensions are not shown otherwise. Actual sizes may vary per builder specification.

DRAWN BY	FWF
CHECKED BY	LHF 1/12/2018
DATE	LHF 1/11/2018
SCALE	AS NOTED
SHEET	2
	OF 3 SHEETS
JOB No.	CC17-118

NOTE: This plan set has been approved for use on site specific, Construction of more than one home on the same property is prohibited. Reproduction of these plans without the written permission of Dynagraphics holds design rights to certain details and sections shown, unauthorized use is prohibited.